LAKEVIEW CONDO ASSOC.

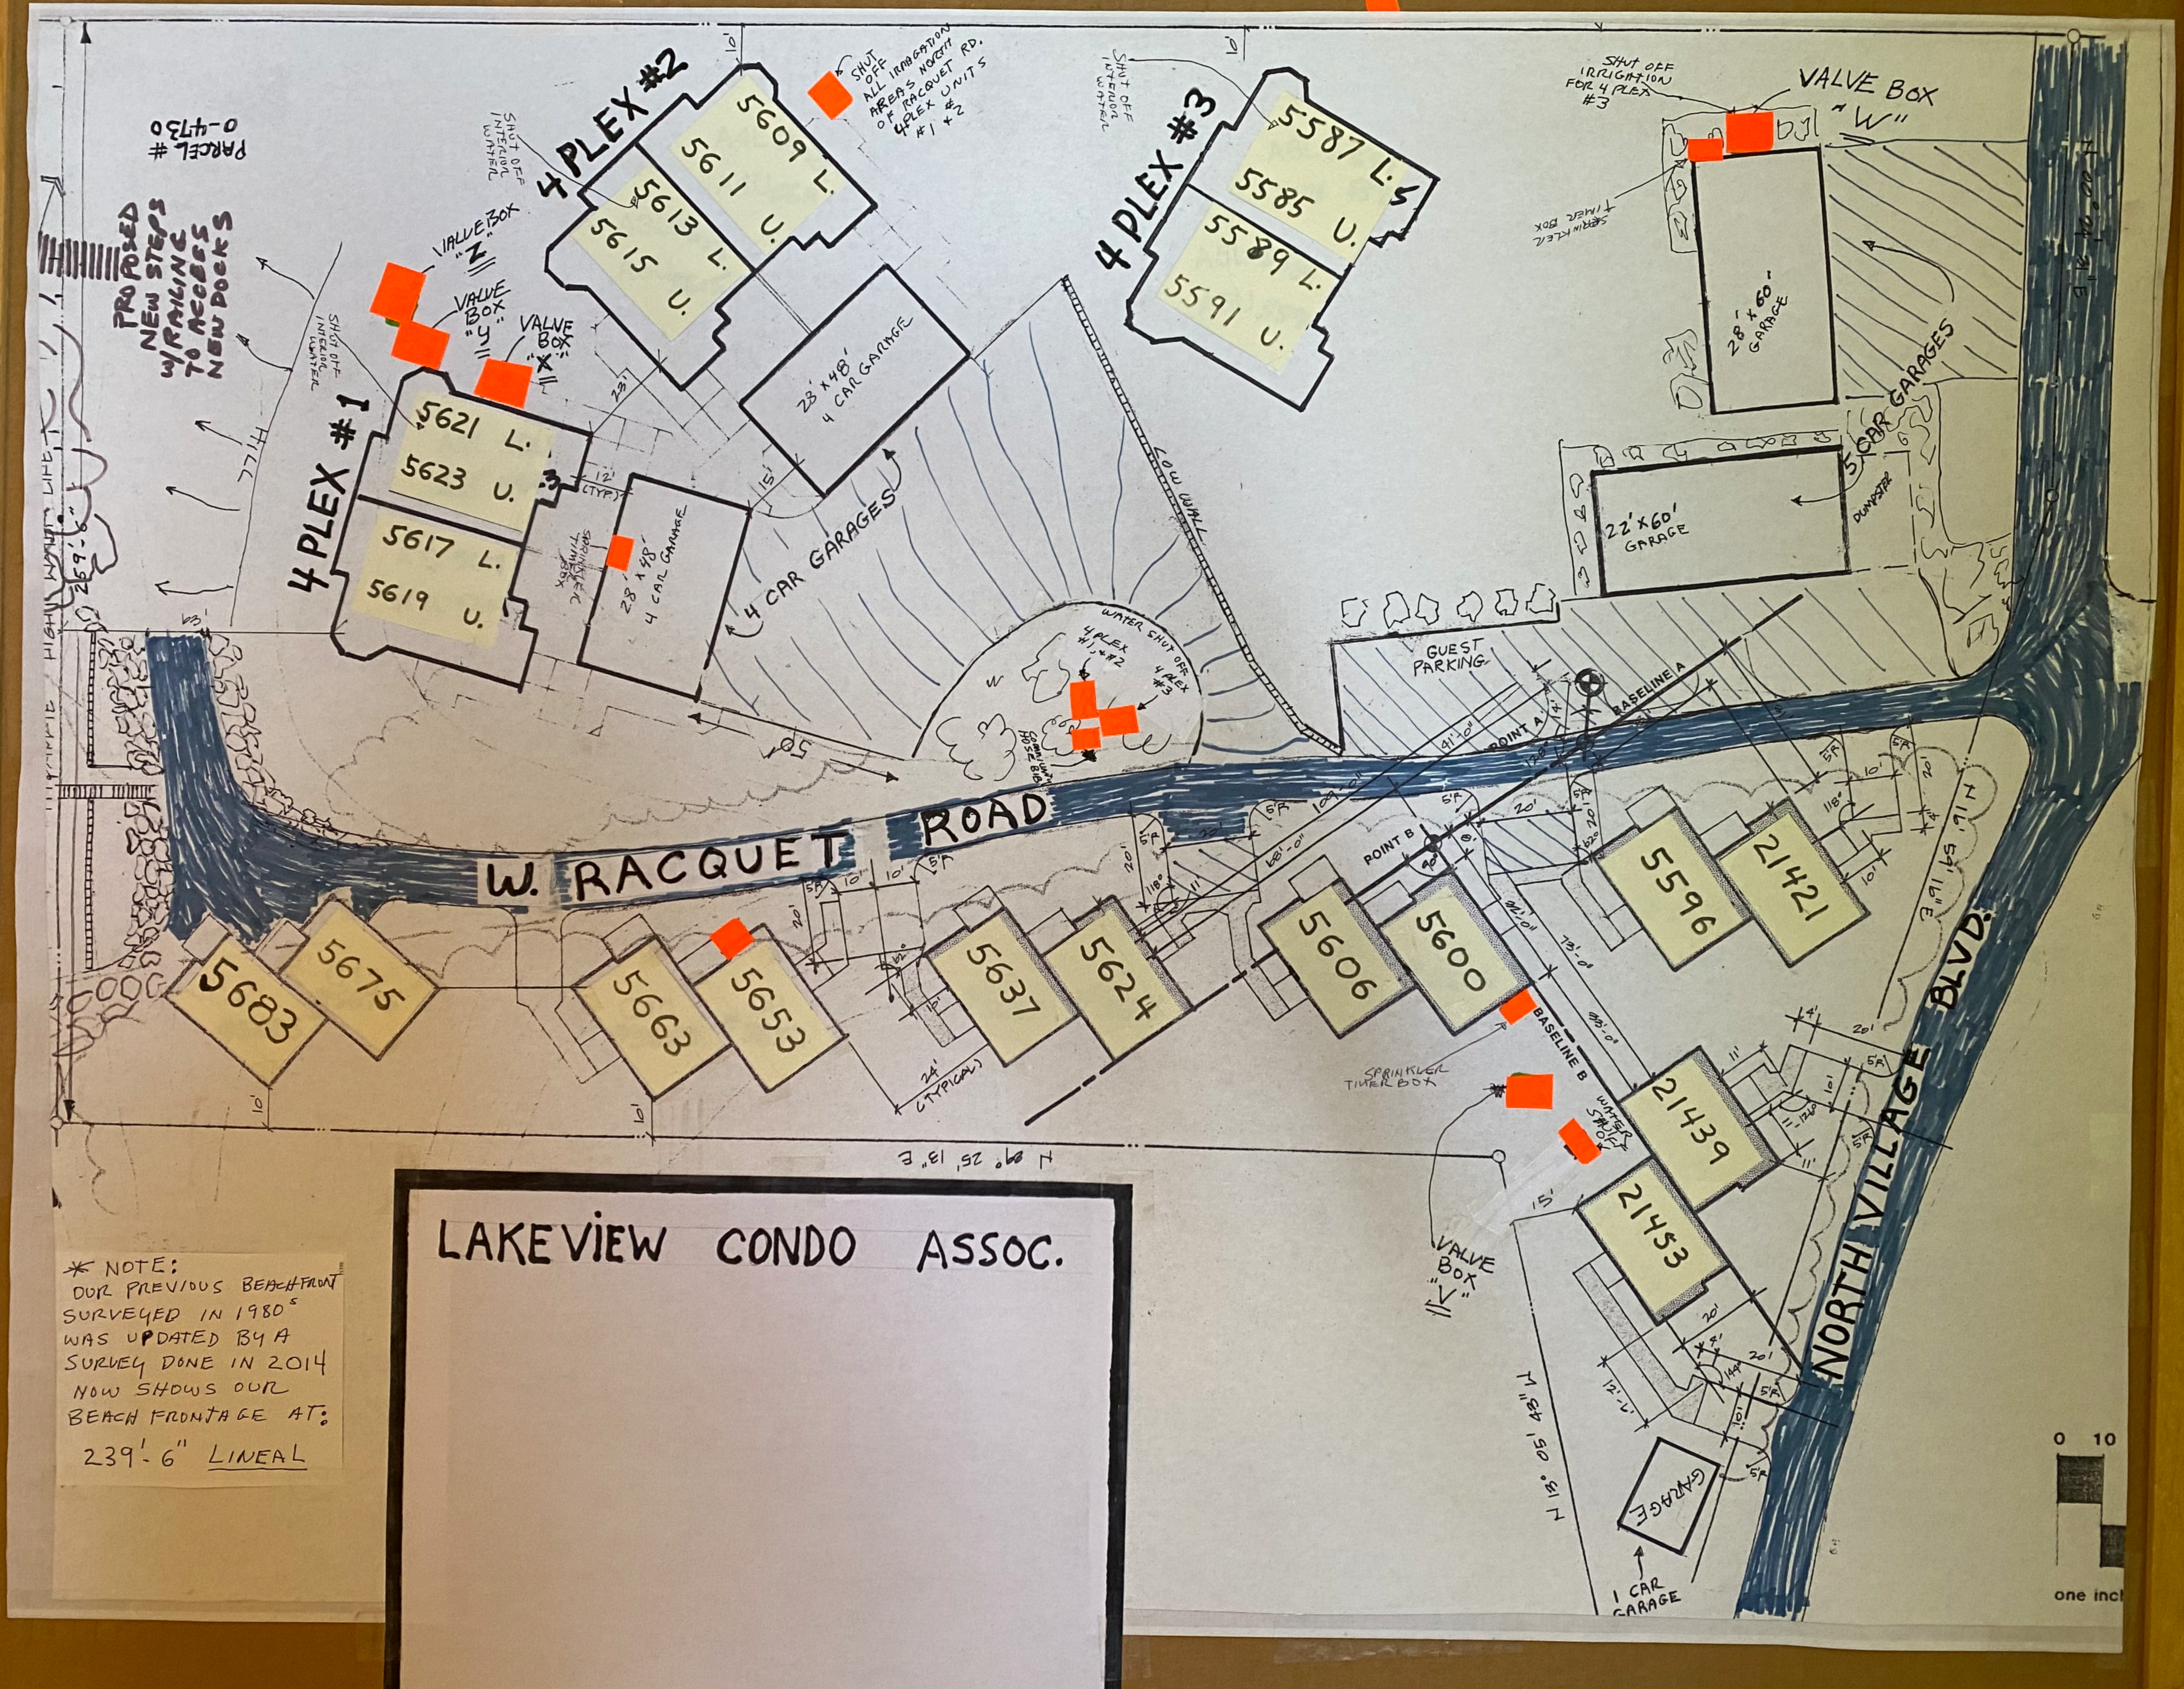
PARCEL # 0-4730
PRO POSED NEW STEPS W/RAILING TO ACCESS NEW DOCKS
HIGH WATER LINE
259'-6"
HILL
SHUT OFF INTERIOR WATER
VALVE BOX "Z"
VALVE BOX "Y"
VALVE BOX "X"
4 PLEX #1
5621 L.
5623 U.
5617 L.
5619 U.
SPRINKLER TIMER BOX
28' x 48' 4 CAR GARAGE
12' (TYP)
23'
15'
63'
4 PLEX #2
5609 L.
5611 U.
5613 L.
5615 U.
SHUT OFF INTERIOR WATER
SHUT OFF ALL IRRIGATION AREAS NORTH OF RACQUET RD. 4PLEX UNITS #1 & 2
23' x 48' 4 CAR GARAGE
4 CAR GARAGES
LOW WALL
WATER SHUT OFF 4 PLEX #1 & #2
4 PLEX #3
COMMUNITY HOSE BIB
50'
4 PLEX #3
SHUT OFF INTERIOR WATER
5587 L.
5585 U.
5589 L.
5591 U.
SHUT OFF IRRIGATION FOR 4 PLEX #3
VALVE BOX "W"
SPRINKLER TIMER BOX
28' x 60' GARAGE
5 CAR GARAGES
22' x 60' GARAGE
DUMPSTER
GUEST PARKING
N 3° 24' 00" E
W. RACQUET ROAD
POINT A
BASELINE A
POINT B
BASELINE B
41'-0"
109'-0"
68'-0"
110'-0"
73'-0"
33'-0"
120°
118°
62°
90°
5'R
20'
10'
11'
24' (TYPICAL)
5683
5675
5663
5653
5637
5624
5606
5600
5596
21421
21439
21453
SPRINKLER TIMER BOX
WATER SHUT OFF
VALVE BOX "V"
N 89° 25' 13" E
N 13° 05' 43" W
N 16° 59' 16" E
NORTH VILLAGE BLVD.
120°
144°
12'-1"
GARAGE
1 CAR GARAGE
0 10
one inc

* NOTE:
OUR PREVIOUS BEACHFRONT
SURVEYED IN 1980s
WAS UPDATED BY A
SURVEY DONE IN 2014
NOW SHOWS OUR
BEACH FRONTAGE AT:
239'-6" LINEAL